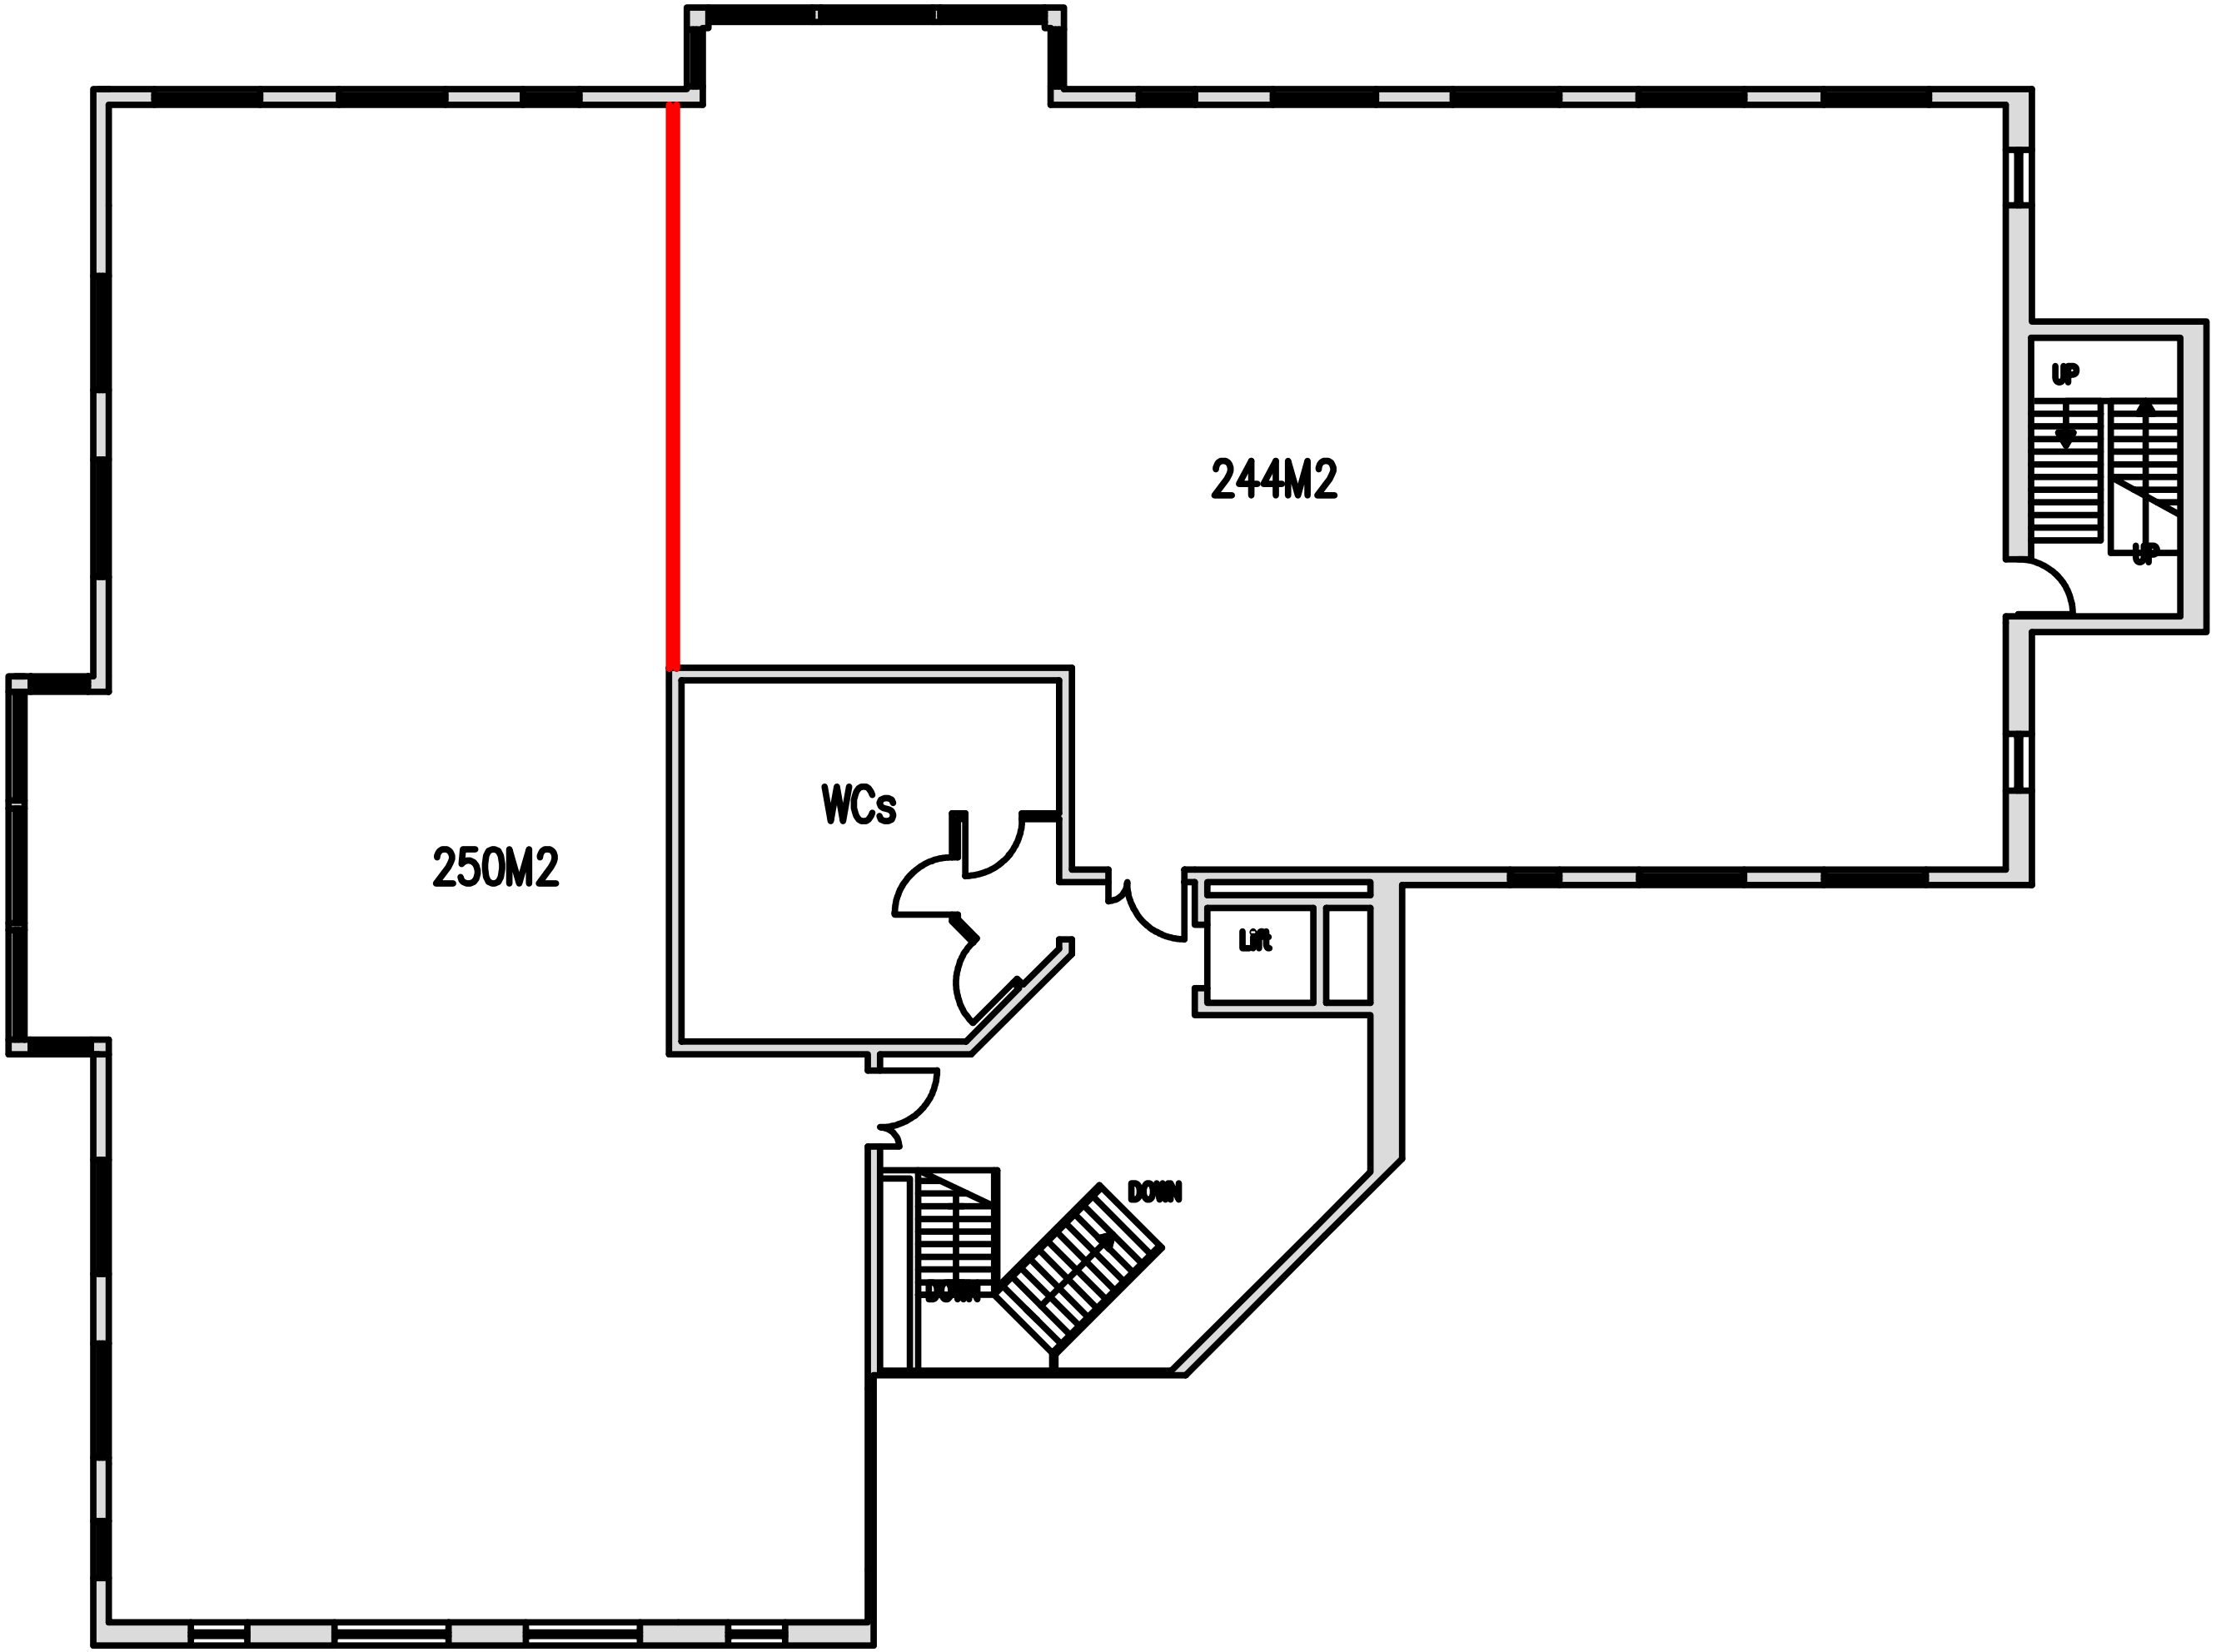

NOTES

1. DO NOT SCALE FROM THIS DRAWING.
2. ALL MEASUREMENTS ARE IN MILLIMETRES UNLESS STATED OTHERWISE.
3. THIS DRAWING IS TO BE READ IN CONJUNCTION WITH THE SPECIFICATION AND ALL RELEVANT ARCHITECTURAL, ELECTRICAL, MECHANICAL AND STRUCTURAL DRAWINGS.

IN ADDITION TO THE HAZARDS/RISKS NORMALLY ASSOCIATED WITH THE TYPES OF WORK DETAILED ON THIS DRAWING, NOTE THE FOLLOWING SIGNIFICANT RESIDUAL RISKS :-

Item	Hazard	Risk
-		
-		

Rev	Description	By	Date	Chk'd Auth

JBH PROPERTY CONSULTING
Part Of The Great Minds Property Group

JBH Property Consulting Limited
The Lodge
Comstall Mill Estate
Compstall
Stockport
SK6 5HN
www.jbh-property.co.uk
info@jbh-property.co.uk

Drawing Status
-

Project
-

Building Name
Fullwood Office Park

Sub Site Name
Caxton Road

Site Name
Fullwood

Drawing Title
1st Floor Layout

PM	Drawn	Checked	Authorised
--	SC	-	-
Scale	Date	Date	Date
1:100 @A3	06/10/2020	--/--/--	--/--/--

Drawing No.
001

Revision
--